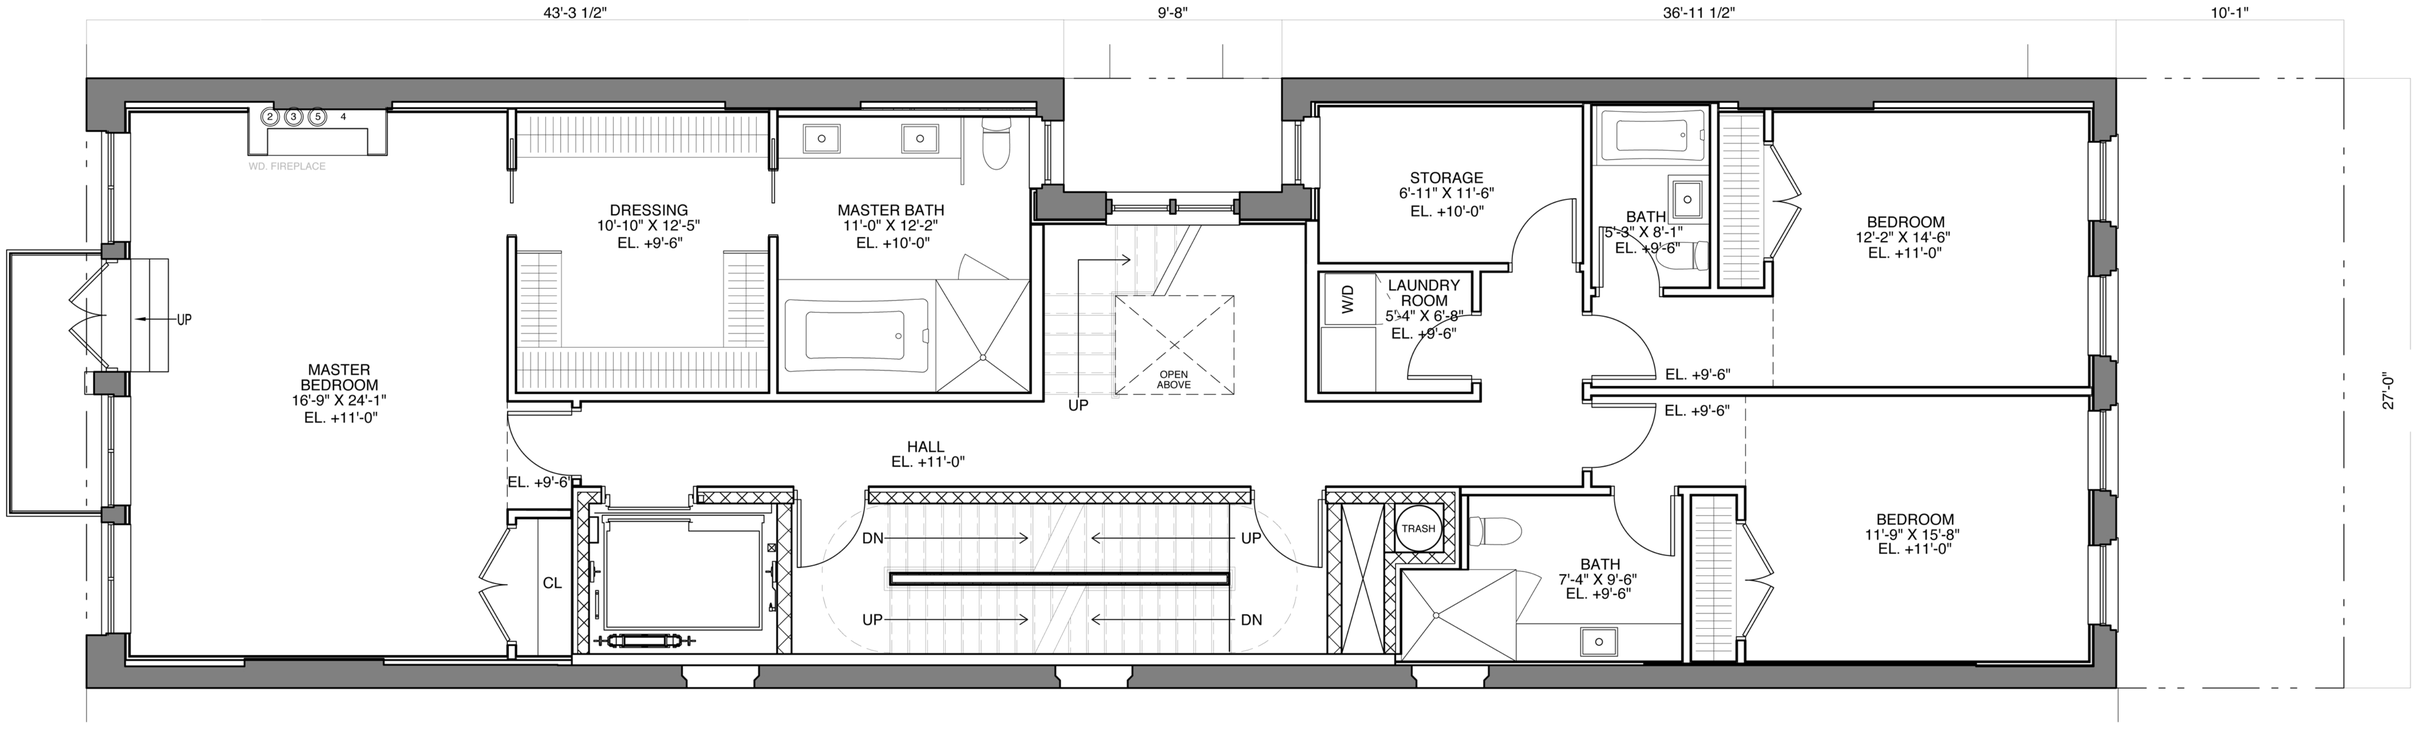

2 FIFTH FLOOR CONSTRUCTION PLAN
1/4" = 1'-0"

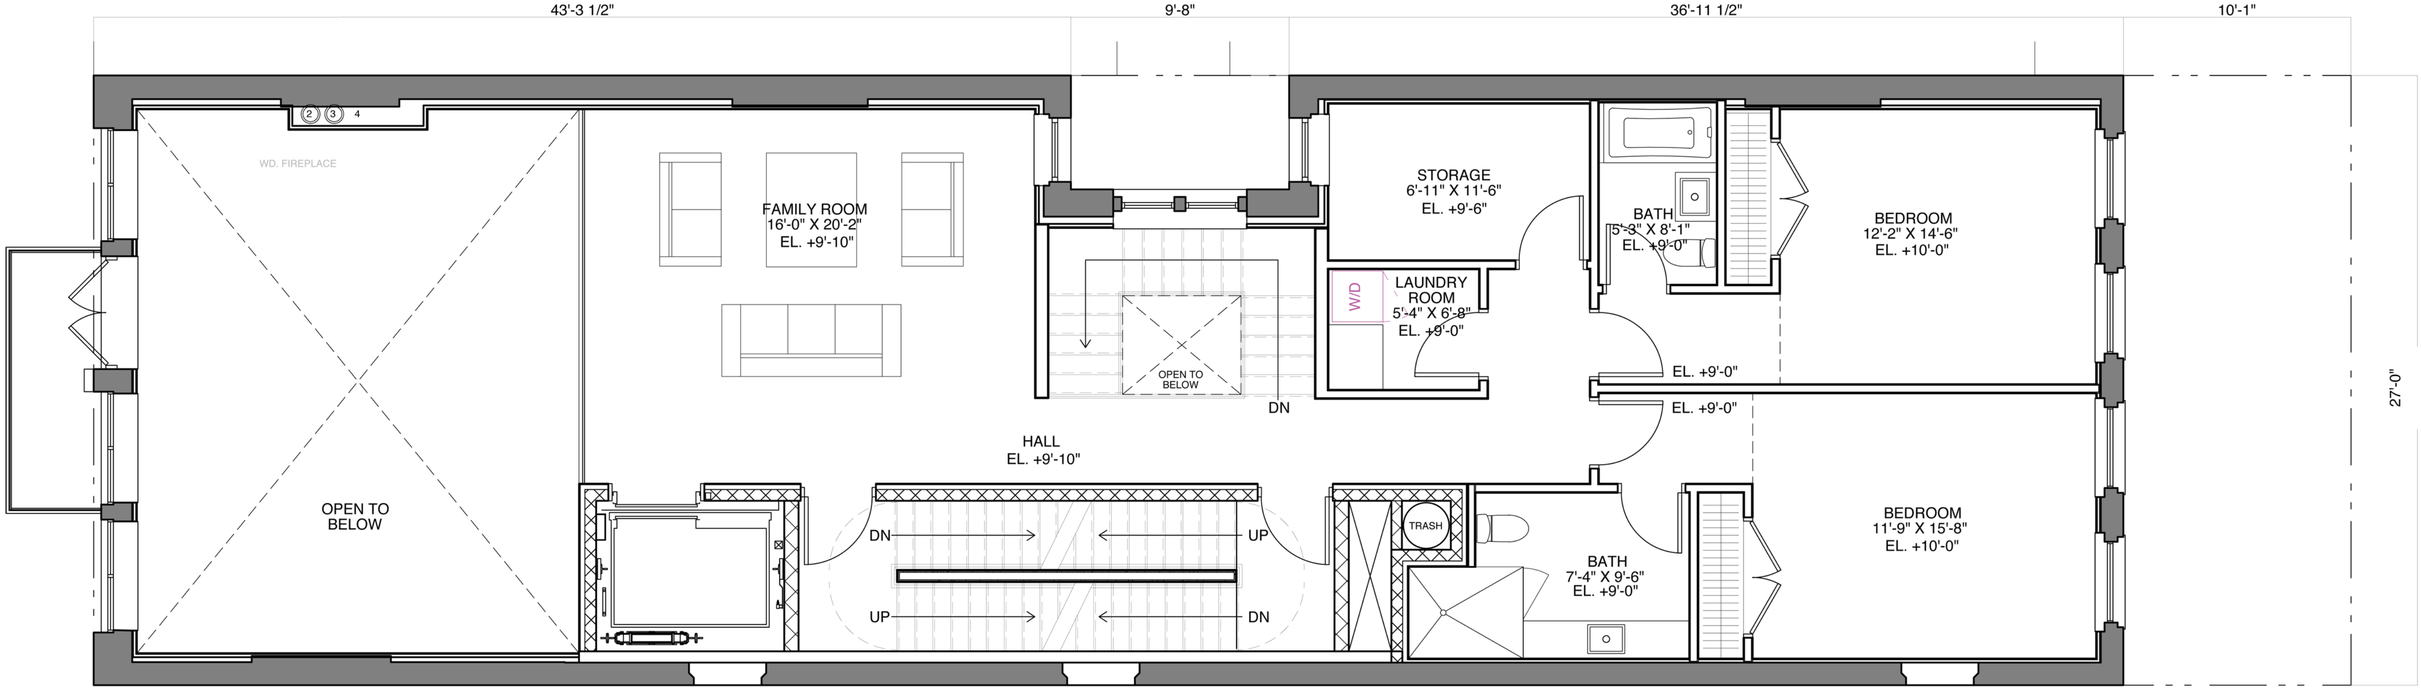

1 FOURTH FLOOR CONSTRUCTION PLAN
1/4" = 1'-0"